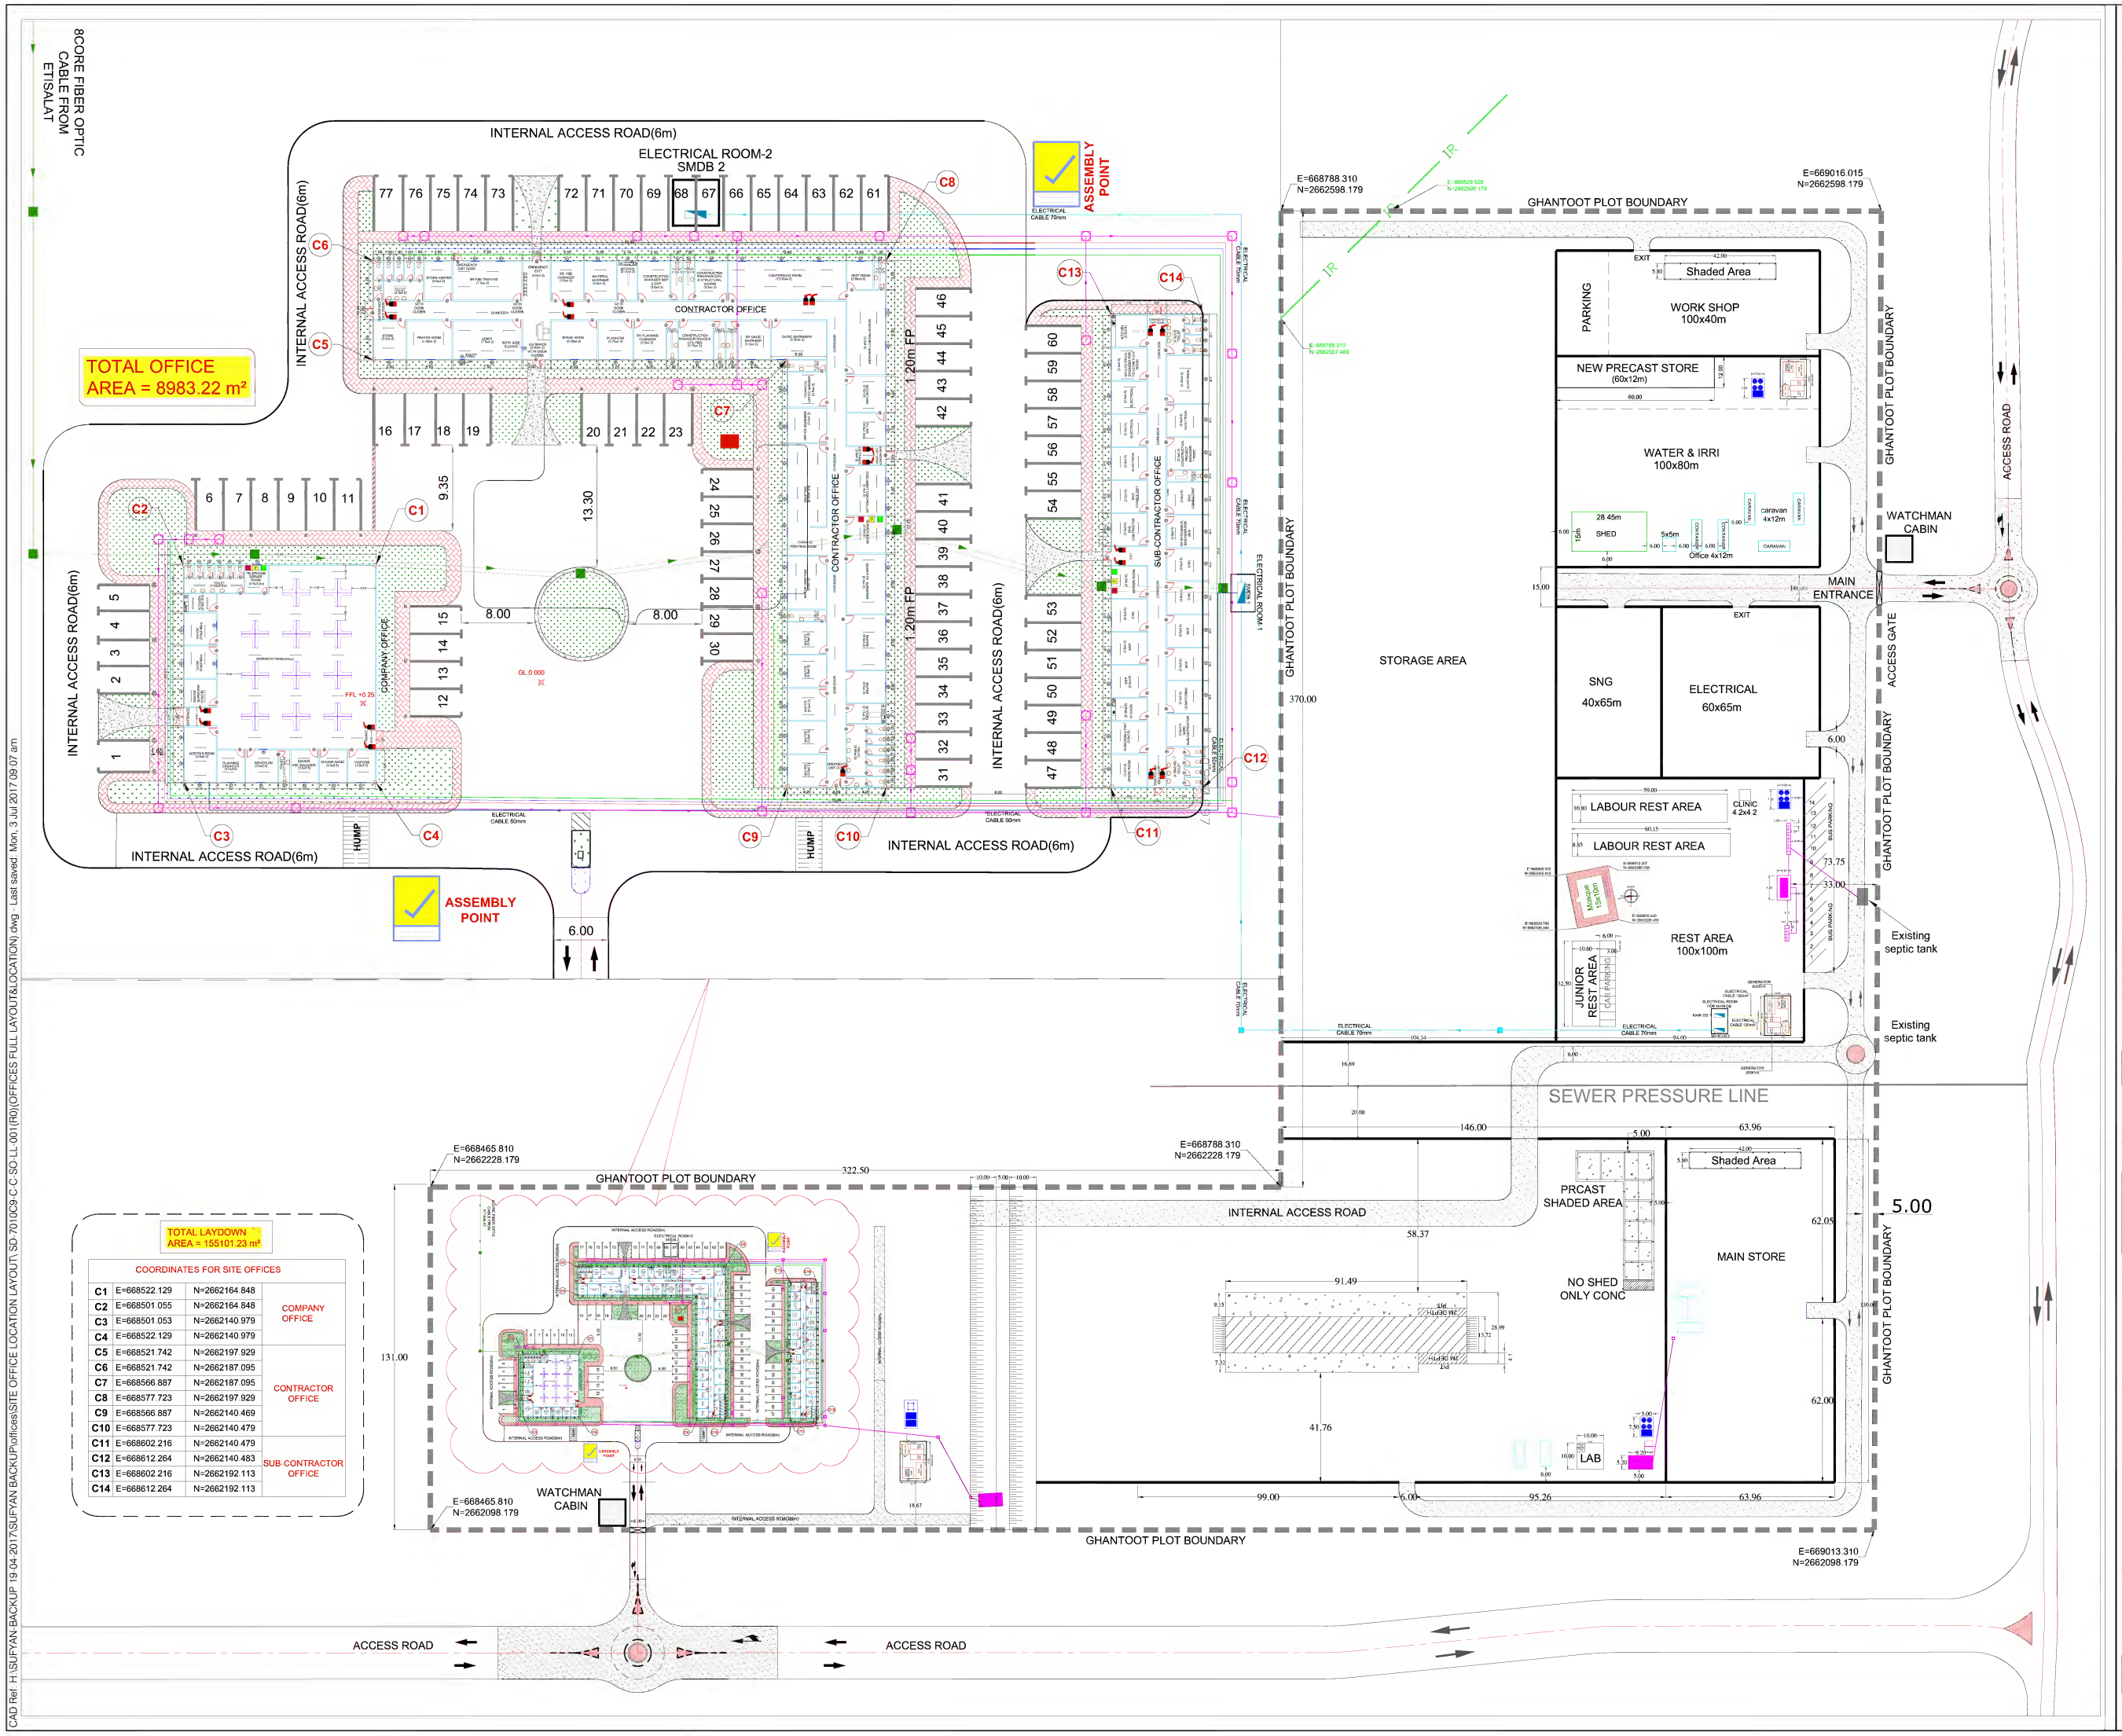

TOTAL LAYDOWN AREA = 155101.23 m²

COORDINATES FOR SITE OFFICES			
C1	E=668522.129	N=2662164.848	COMPANY OFFICE
C2	E=668501.055	N=2662164.848	
C3	E=668501.053	N=2662140.979	
C4	E=668522.129	N=2662140.979	
C5	E=668521.742	N=2662197.929	CONTRACTOR OFFICE
C6	E=668521.742	N=2662187.095	
C7	E=668566.887	N=2662187.095	
C8	E=668577.723	N=2662197.929	
C9	E=668566.887	N=2662140.469	
C10	E=668577.723	N=2662140.479	
C11	E=668602.216	N=2662140.479	SUB-CONTRACTOR OFFICE
C12	E=668612.264	N=2662140.483	
C13	E=668602.216	N=2662192.113	
C14	E=668612.264	N=2662192.113	

KEY PLAN
not to scale
This Dwg.

NOTES:
➤ ALL DIMENSIONS AND LEVELS ARE IN METER UNLESS OTHERWISE STATED.

LEGEND:
- Electricity
- Water line
- Fire extingusher
- Sewerage
- Electrical cable 120mm
- Electrical cable 70mm
- Electrical cable 50mm
- Data cable for telephone system 100pir
- 8core fiber optic cable from etisalat
- Concrete barrier
- Plastic Barrier
- Parking
- Sewer Manhole
- Toilet
- Water tank with stand
- Septic tank
- water cooler
- Caravan
- Chamber Etisalat
- FIRE EXTINGUISHER
- NETWORK PATCH PANEL
- TELEPHONE PATCH PANEL
- FIBER DISTRIBUTOR HUB
- ASSEMBLY POINT

REFERENCE CON. DRAWING

CONTRACTOR REPRESENTATIVE	DATE	SIGN
OFFICE ENGINEER		

PROJECT:
RUWAIS HOUSING COMPLEX EXPANSION- PHASE-4
CONSTRUCTION OF INFRASTRUCTURE WORKS
PROJECT NO.7010 - AGREEMENT NO.147010C9

REVIEW STATUS	A	B	C	D
DATA REVIEWED				
REVIEWED BY				

IN NO CASE SHALL APPROVAL OR ACCEPTANCE BY THE COMPANY BE INTERPRETED AS RELEASING CONTRACTOR FROM HIS RESPONSIBILITY TO FULFILL ALL REQUIREMENT OF THE CONTRACT DOCUMENTS

DTF No : DATE :
PREVIOUS DTF No : DATE :

APPROVAL STATUS

No.	DATE	DESCRIPTION	DRAWN	CHECKED
1	01.05.2016	REVISED AS PER COMPANY COMMENTS	SUFI	A.B.H
0	20.04.2015	ISSUED FOR APPROVAL	WS	A.B.H

REVISIONS

CLIENT:
أدنوك
ADNOC
شركة بترول أبوظبي الوطنية

PMC:
dar al-handasah
shair and partners

CONTRACTOR:
GHANTOOT TRANSPORT & GEN. CONT. L.L.C.
ROADS DIVISION
P. O. BOX : 30541
ABU DHABI U.A.E.
GHANTOOT GROUP ROADS DIVISION

DRAWING TITLE:
SITE OFFICE LOCATION LAYOUT

Drawn: WS	Checked: M.J	Approved: T.M
Date: 20.04.2015	Scale: AS SHOWN	Sheet: 01 of 01

Drawing No : SD-7010C9-C-G-SO-LL-001 Rev: 01

CAD Ref: H:\SUFYAN-BACKUP 19-04-2017\SUFYAN BACKUP\offices\SITE OFFICE LOCATION LAYOUT\SD-7010C9-C-C-SO-LL-001(R0)(OFFICES FULL LAYOUT&LOCATION).dwg - Last saved: Mon, 3 Jul 2017 09:07 am